NOTE:

READ IN CONJUNCTION WITH DRAWINGS 335-CE-001,002 & 003

CORNER MULLION SECTION 09

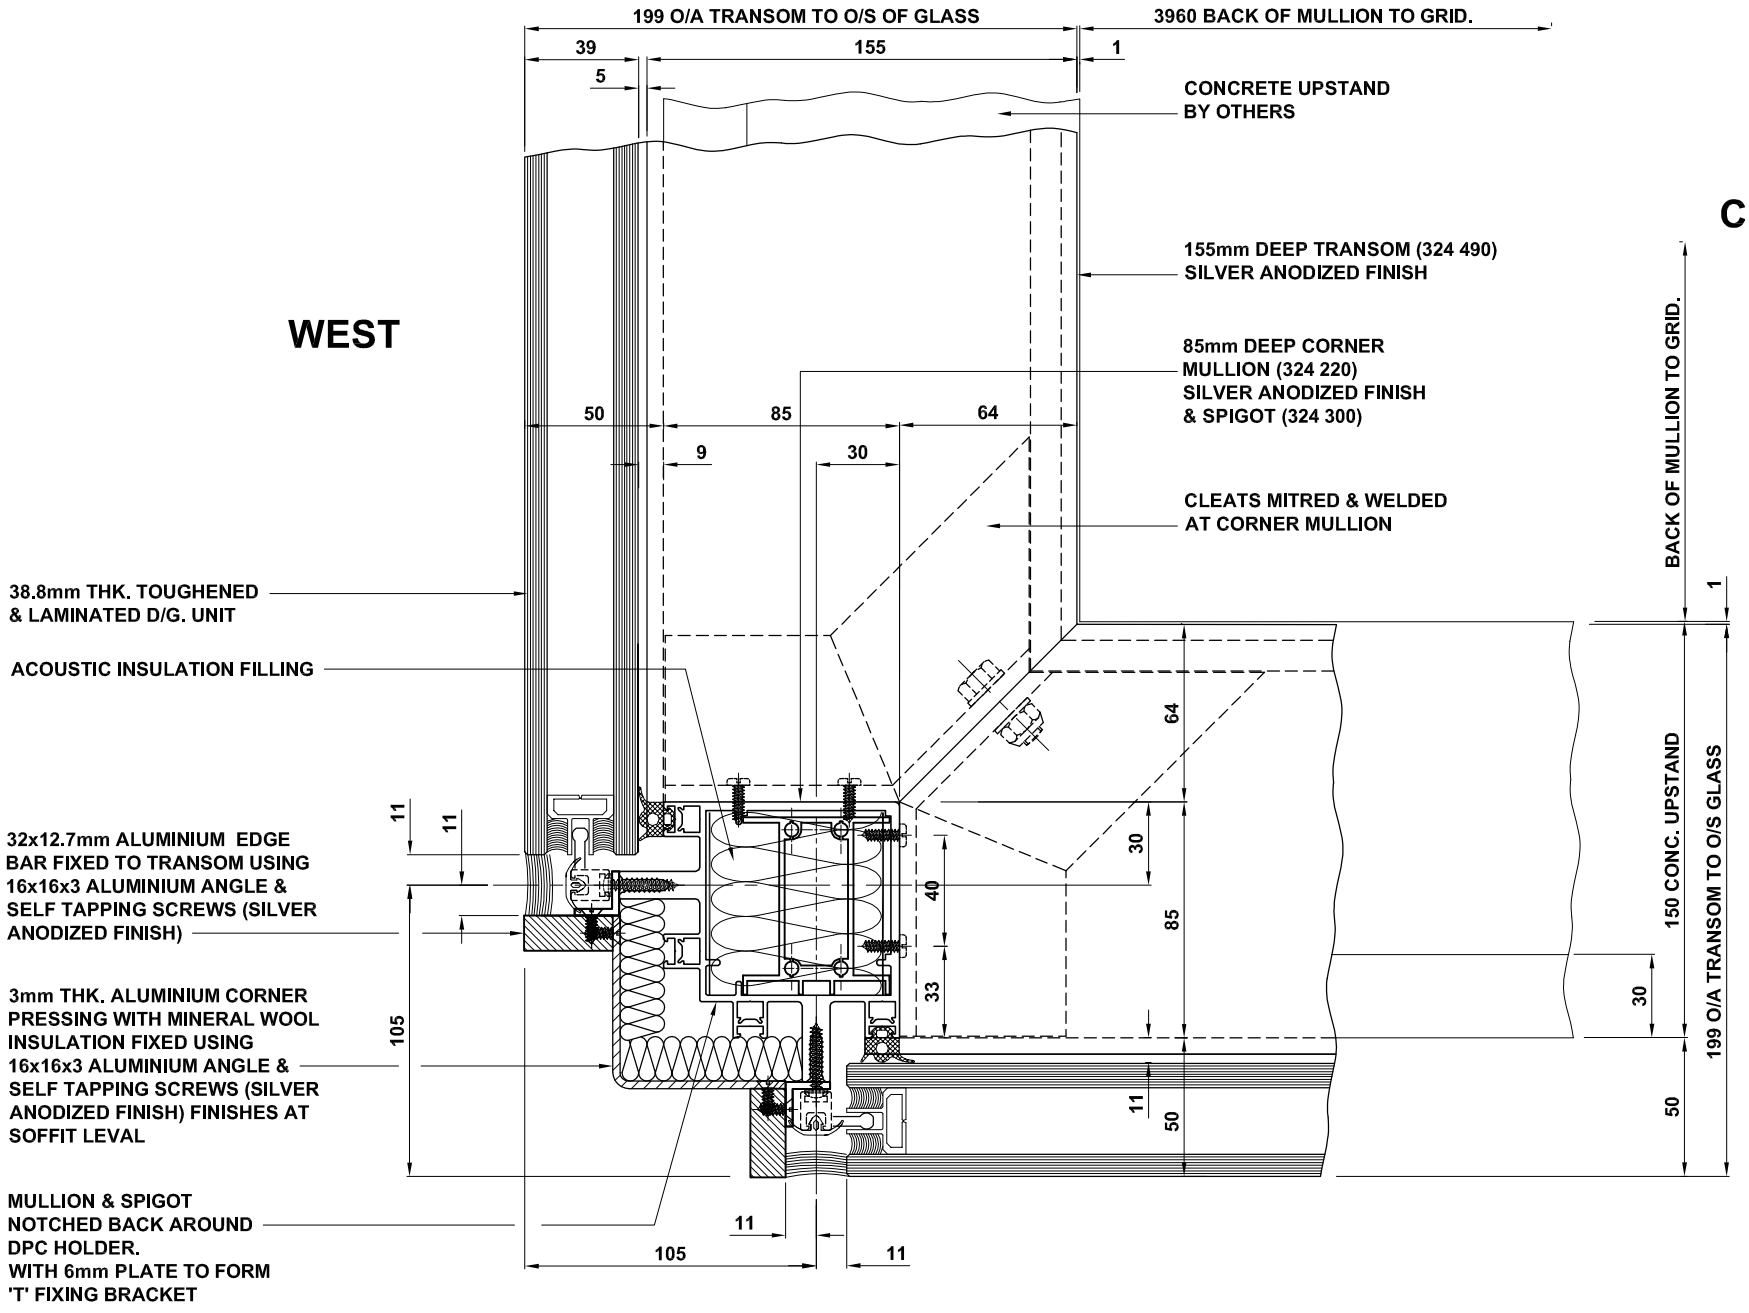

APPROVAL ISSUE

Rev	Date	Init	Description
C	5-06-03	-	CORNER PRESSING DETAIL MODIFIED
B	25-3-03	-	ACOUSTIC INSULATION ADDED CORNER PRESSING CONC. MODIFIED
A	22-1-03	GK	FINISH NOTES ADDED

41 LOTHBURY LONDON EC2

CORNER MULLION SECTION DETAIL 09 CURTAIN WALL ITEMS 'C'

Drn.	GKDC	Date:	8-01-2003
Ckd.	-	Scale:	1:2@ A3
Drg. No. 335-CE-109		Rev	C