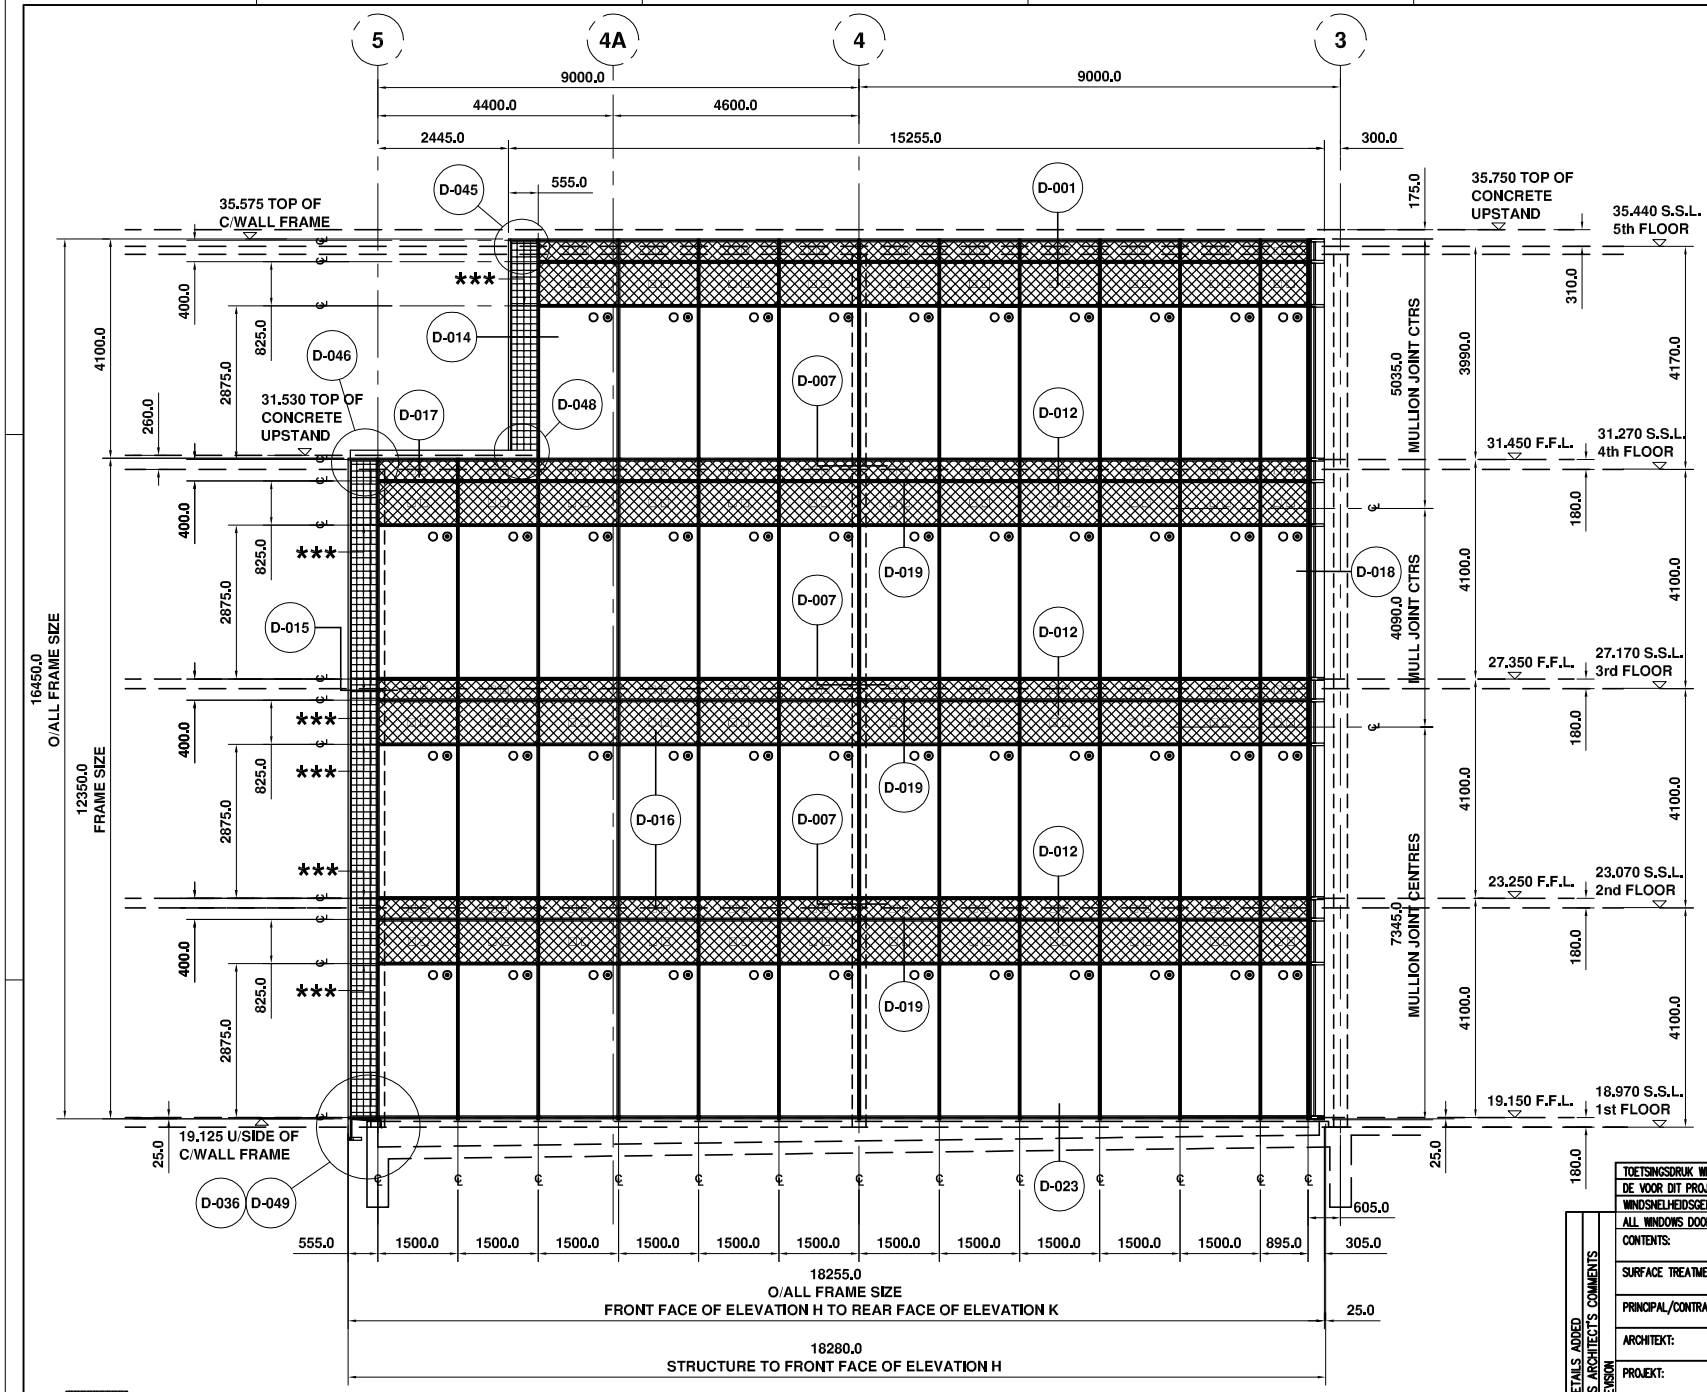

DENOTES PANEL TYPE B
AS LISTED IN SPECIFICATION

DENOTES 34mm thk ALUMN. FACED INSULATED CORNER PANELS AS SHOWN DRG. 02058-D-015

ELEVATION J

SPECIFICATION - ELEVATION J

COLOUR
ALUMINIUM TO BE P.P.C. HIGH DURABILITY 60mu
EXTERNAL = XDLC 040 - METALIC GREY
INTERNAL = M4A 0001 - WHITE

GLAZING
VISION AREAS
34mm D.G.U. = ○ ⊙
8mm CLEAR FLOAT - OUTER
20mm CAVITY
6mm CLEAR TOUGHENED & HEATSOAKED
SUNCOOL NEUTRAL 52/42 - INNER U=1.7W/m2K

PANELS
TYPE B (INTERNAL FACING)
94mm thk INSULATED PANELS = □ □
EXTERNAL FACE = 3mm thk ALUMN. - XDLC 040
INSULATION = 90mm thk LAMATHERM 114kg DENSITY
INTERNAL FACE = 0.5mm thk PRE-GALVANISED STEEL

TYPICAL CURTAIN WALL SECTIONS
FROM FW50+ CURTAIN WALL SYSTEM
MULLION BOX = 322300
MULLION CAP = 322180
TRANSOM BOX = 322440 / 322390
TRANSOM CAP = 322180
PRESSURE BAR = 112710

GENERAL NOTES
ALL FLASHINGS WILL BE FITTED (WHERE APPLICABLE) IN STANDARD 3m LENGTHS, BUTT JOINTED, WITH STOP ENDS TO SUIT

ALL DIMENSIONS & LEVELS TO BE CHECKED BY ARCHITECT
ALL DIMENSIONS & LEVELS REFERING TO STEELWORK & STRUCTURE TO BE CHECKED BY STRUCTURAL ENGINEERS

ALL STRUCTURE & STEELWORK (BY OTHERS)

***** DENOTES POSITION OF JOINTS IN CORNER PANELS**

MARK	DATE	DRAWN	REVISION
B	12-1	GKDC	DETAILS ADDED
A	15-12	GKDC	AS ARCHITECT'S COMMENTS

TOETSINGSDRUK WIND-/WATERDICHTHEID: PA; STUWDRUK STERKTE: PA. MARK: NUMBER:
DE VOOR DIT PROJECT GEPRODUCEERDE ELEMENTEN ZIJN BEPAALD VOLGENS NEN 6702 EN GESCHIKT VOOR :
WINDSNELHEIDSGEBIED , , HOOGTE BOVEN MAAIVELD
ALL WINDOWS DOORS AND ELEVATIONS VIEWED FROM OUTSIDE; DIMENSIONS IN MM

CONTENTS: ELEVATION J – PHASE 2	BOLTS: A4-70
SURFACE TREATMENT: high durability XDLC 040 and M4A 0001 60 mu	WELDING IF NOT DRAWN:
PRINCIPAL/CONTRACTOR: GREEN PROPERTY	DRAWN: GKDC
	DATE: 30-11-2000
ARCHITEKT: ELSWORTH SYKES ARCHITECTURE	SCALE: 1:100
	CHECKED:
PROJEKT: PARK VIEW BRENTFORD	FORMAT: A3
	ORDERNR.: 02058
	ORDERDEEL:
	DWG No: 02058-E-009.DWG
	E-009
	REVISION: B

OSKOMERA
BUILDING THE FUTURE
Oskomera bv Postbus 5 5750 AA Deurne
Industrieweg 19 5753 PB Deurne
Industriëleterrein Te Boxtel
telefoon 0493-329011
telefax 0493-390076

COPYING OF THIS DRAWING IN WHOLE OR PARTIAL IS NOT ALLOWED WITHOUT OUR WRITTEN PERMISSION